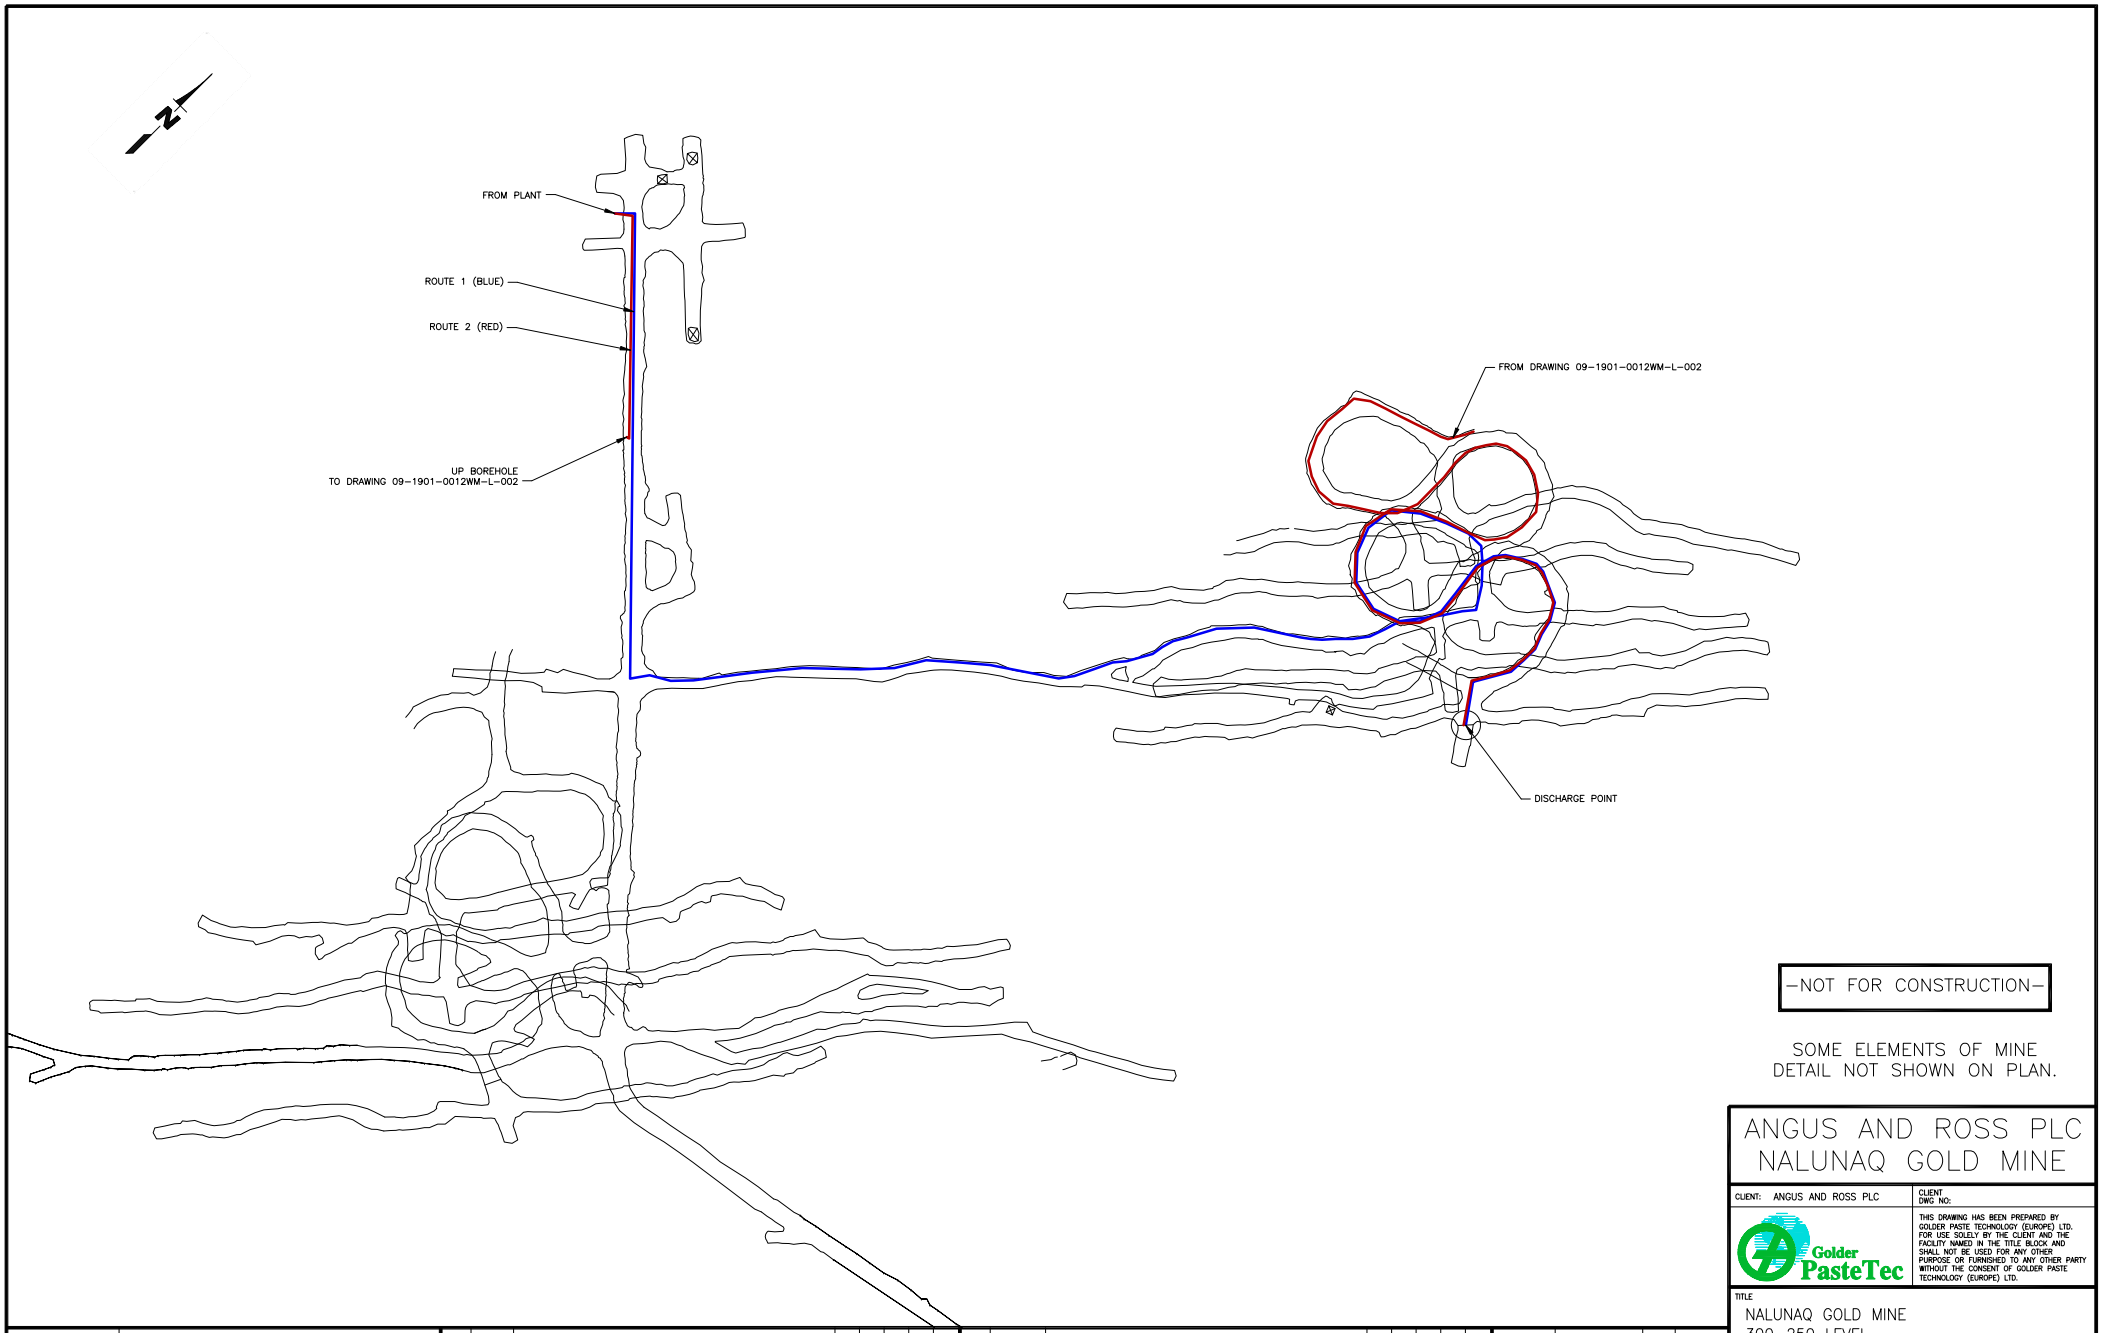


-NOT FOR CONSTRUCTION-

SOME ELEMENTS OF MINE
DETAIL NOT SHOWN ON PLAN.

# ANGUS AND ROSS PLC
# NALUNAQ GOLD MINE

CLIENT: ANGUS AND ROSS PLC

CLIENT DWG NO:

Golder PasteTec

THIS DRAWING HAS BEEN PREPARED BY GOLDER PASTE TECHNOLOGY (EUROPE) LTD. FOR USE SOLELY BY THE CLIENT AND THE FACILITY NAMED IN THE TITLE BLOCK AND SHALL NOT BE USED FOR ANY OTHER PURPOSE OR FURNISHED TO ANY OTHER PARTY WITHOUT THE CONSENT OF GOLDER PASTE TECHNOLOGY (EUROPE) LTD.

TITLE

NALUNAQ GOLD MINE
300-250 LEVEL
TAILINGS PIPE ROUTE

| DWG NO. | REFERENCES |
|---|---|

| NO. | DATE | REVISIONS | BY: | CHK. | LEAD DISC. | LEAD ENG. | CLIENT |
|---|---|---|---|---|---|---|---|

| NO. | DATE | REVISIONS | B.H. | N.S. | N.S. | N.S. | CLIENT |
|---|---|---|---|---|---|---|---|
| A | 02JUN09 | ISSUED FOR REVIEW | | | | | |

| | NAME | INIT. | DATE |
|---|---|---|---|
| DESIGN: | S. WILSON | | 09JUN09 |
| DRAWN: | B. HAMPSHIRE | | 09JUN09 |
| CHECKED: | N. SLADE | | 09JUN09 |
| APPROVED PROJ. MGR. | N. SLADE | | 09JUN09 |
| APPROVED CLIENT | | | |

| SCALE | PROJECT NO. | AREA | DISC. | DRAWING NO. | REVISION |
|---|---|---|---|---|---|
| 1:750 | 09-1901-0012 | WM | L | 001 | A |

A1-SIZE SHEET