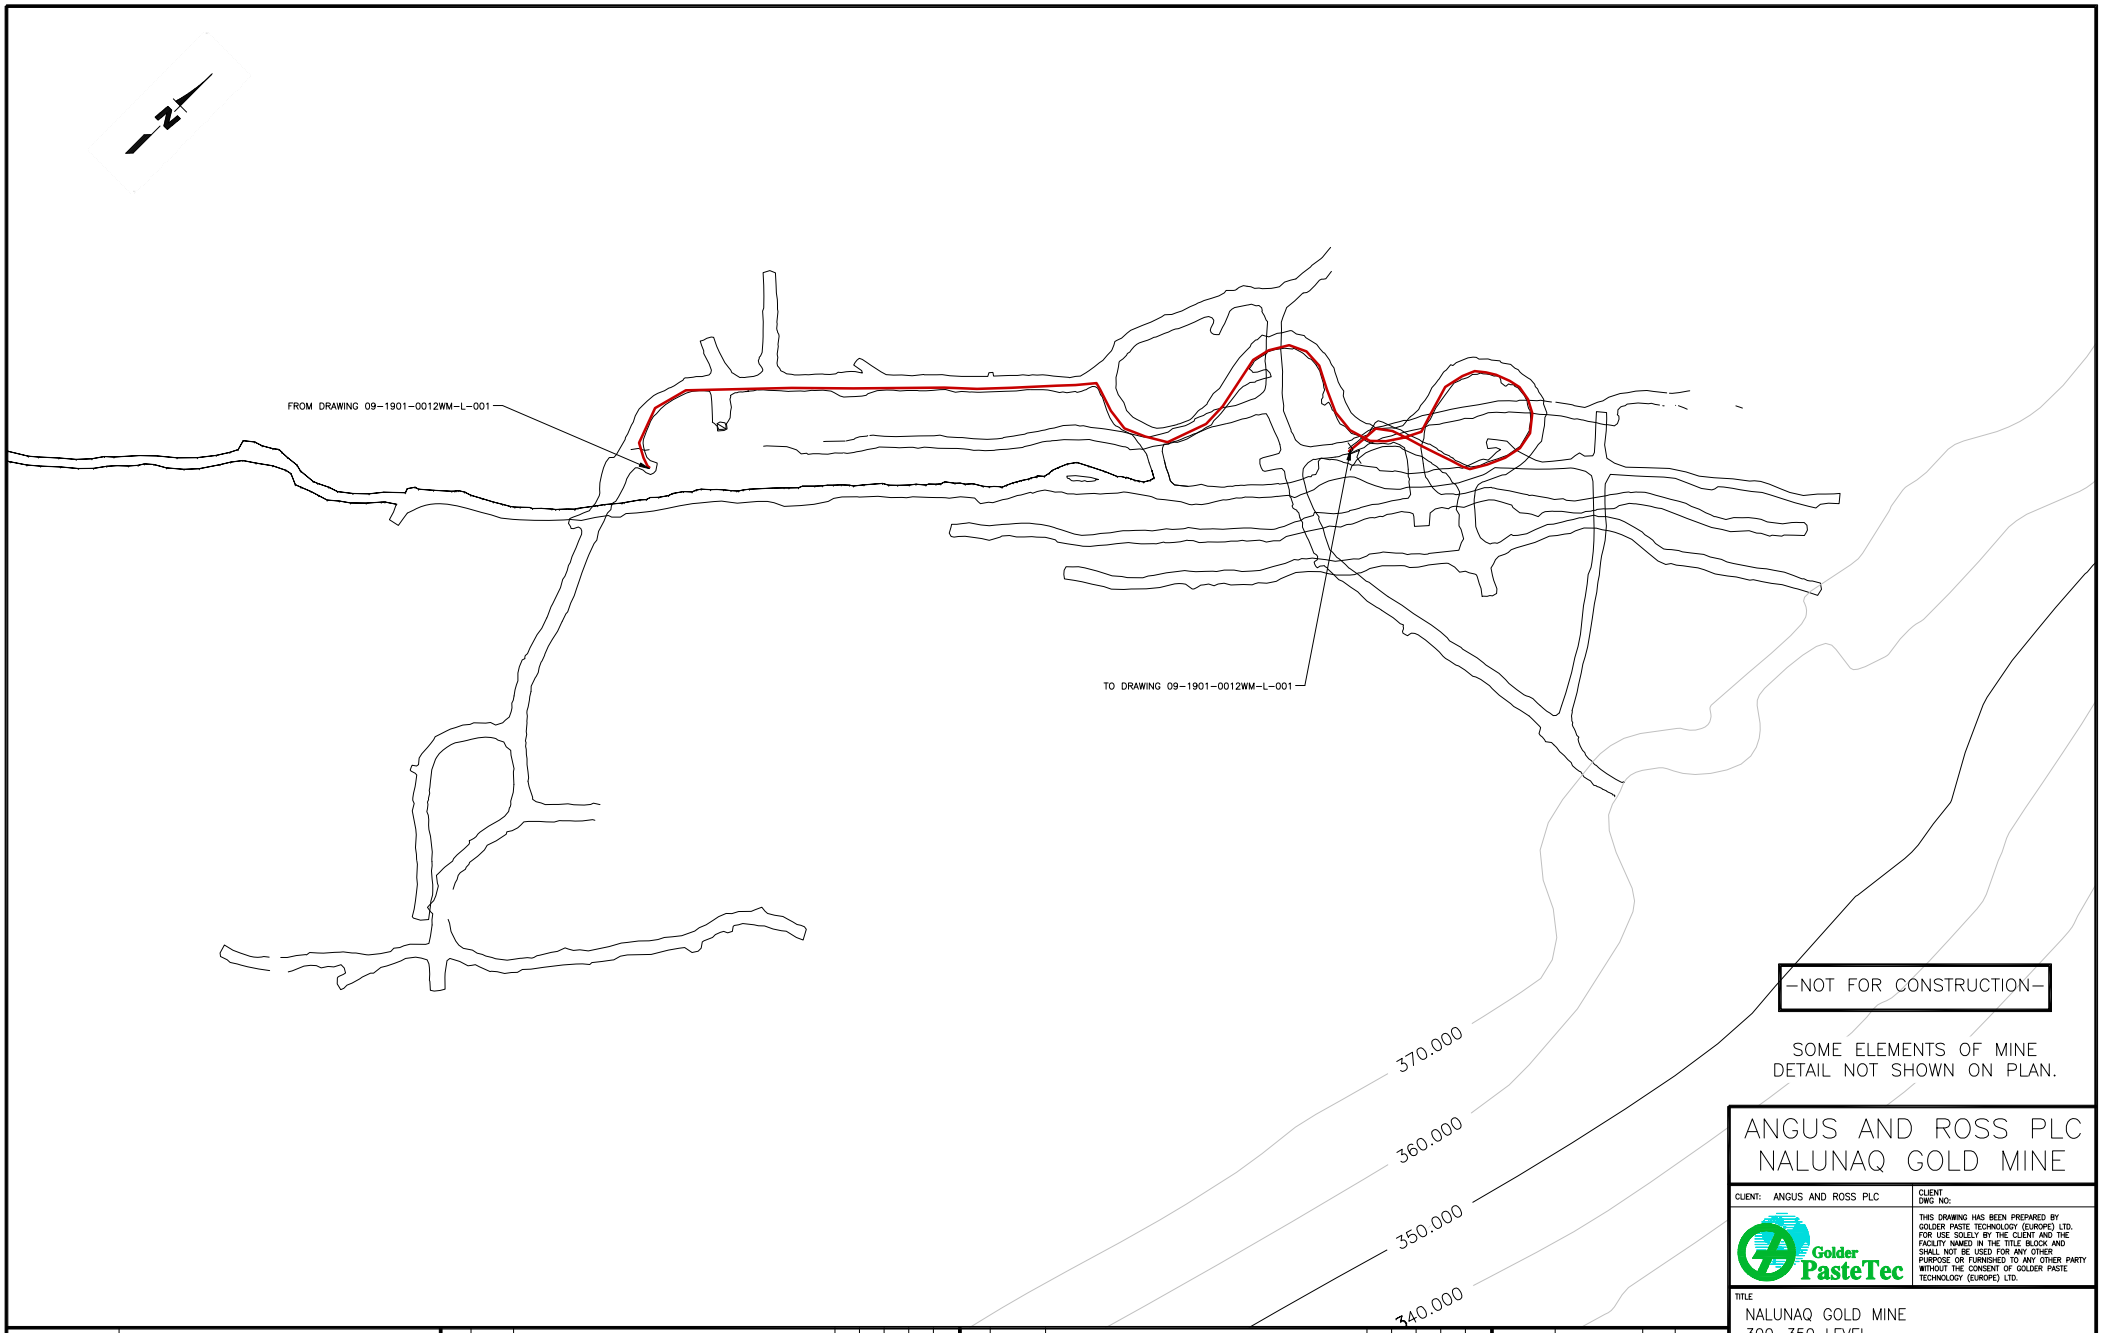

-NOT FOR CONSTRUCTION-

SOME ELEMENTS OF MINE
DETAIL NOT SHOWN ON PLAN.

ANGUS AND ROSS PLC
NALUNAQ GOLD MINE

CLIENT: ANGUS AND ROSS PLC

CLIENT DWG NO:

Golder PasteTec

THIS DRAWING HAS BEEN PREPARED BY GOLDER PASTE TECHNOLOGY (EUROPE) LTD. FOR USE SOLELY BY THE CLIENT AND THE FACILITY NAMED IN THE TITLE BLOCK AND SHALL NOT BE USED FOR ANY OTHER PURPOSE OR FURNISHED TO ANY OTHER PARTY WITHOUT THE CONSENT OF GOLDER PASTE TECHNOLOGY (EUROPE) LTD.

TITLE

NALUNAQ GOLD MINE
300-350 LEVEL
TAILINGS PIPE LINE

DWG NO.	REFERENCES

NO.	DATE	REVISIONS	BY:	CHK.	LEAD DISC.	LEAD ENG.	CLIENT

NO.	DATE	REVISIONS	B.H.	N.S.	N.S.	N.S.	CLIENT
A	02JUN09	ISSUED FOR REVIEW	BY:	CHK.	LEAD DISC.	PROJ. MGR.	

	NAME	INIT.	DATE
DESIGN:	S. WILSON		09JUN09
DRAWN:	B. HAMPSHIRE		09JUN09
CHECKED:	N. SLADE		09JUN09
APPROVED PROJ. MGR.	N. SLADE		09JUN09
APPROVED CLIENT			

SCALE	PROJECT NO.	AREA	DISC.	DRAWING NO.	REVISION
1:750	09-1901-0012	WM	L	002	A

A1-SIZE SHEET