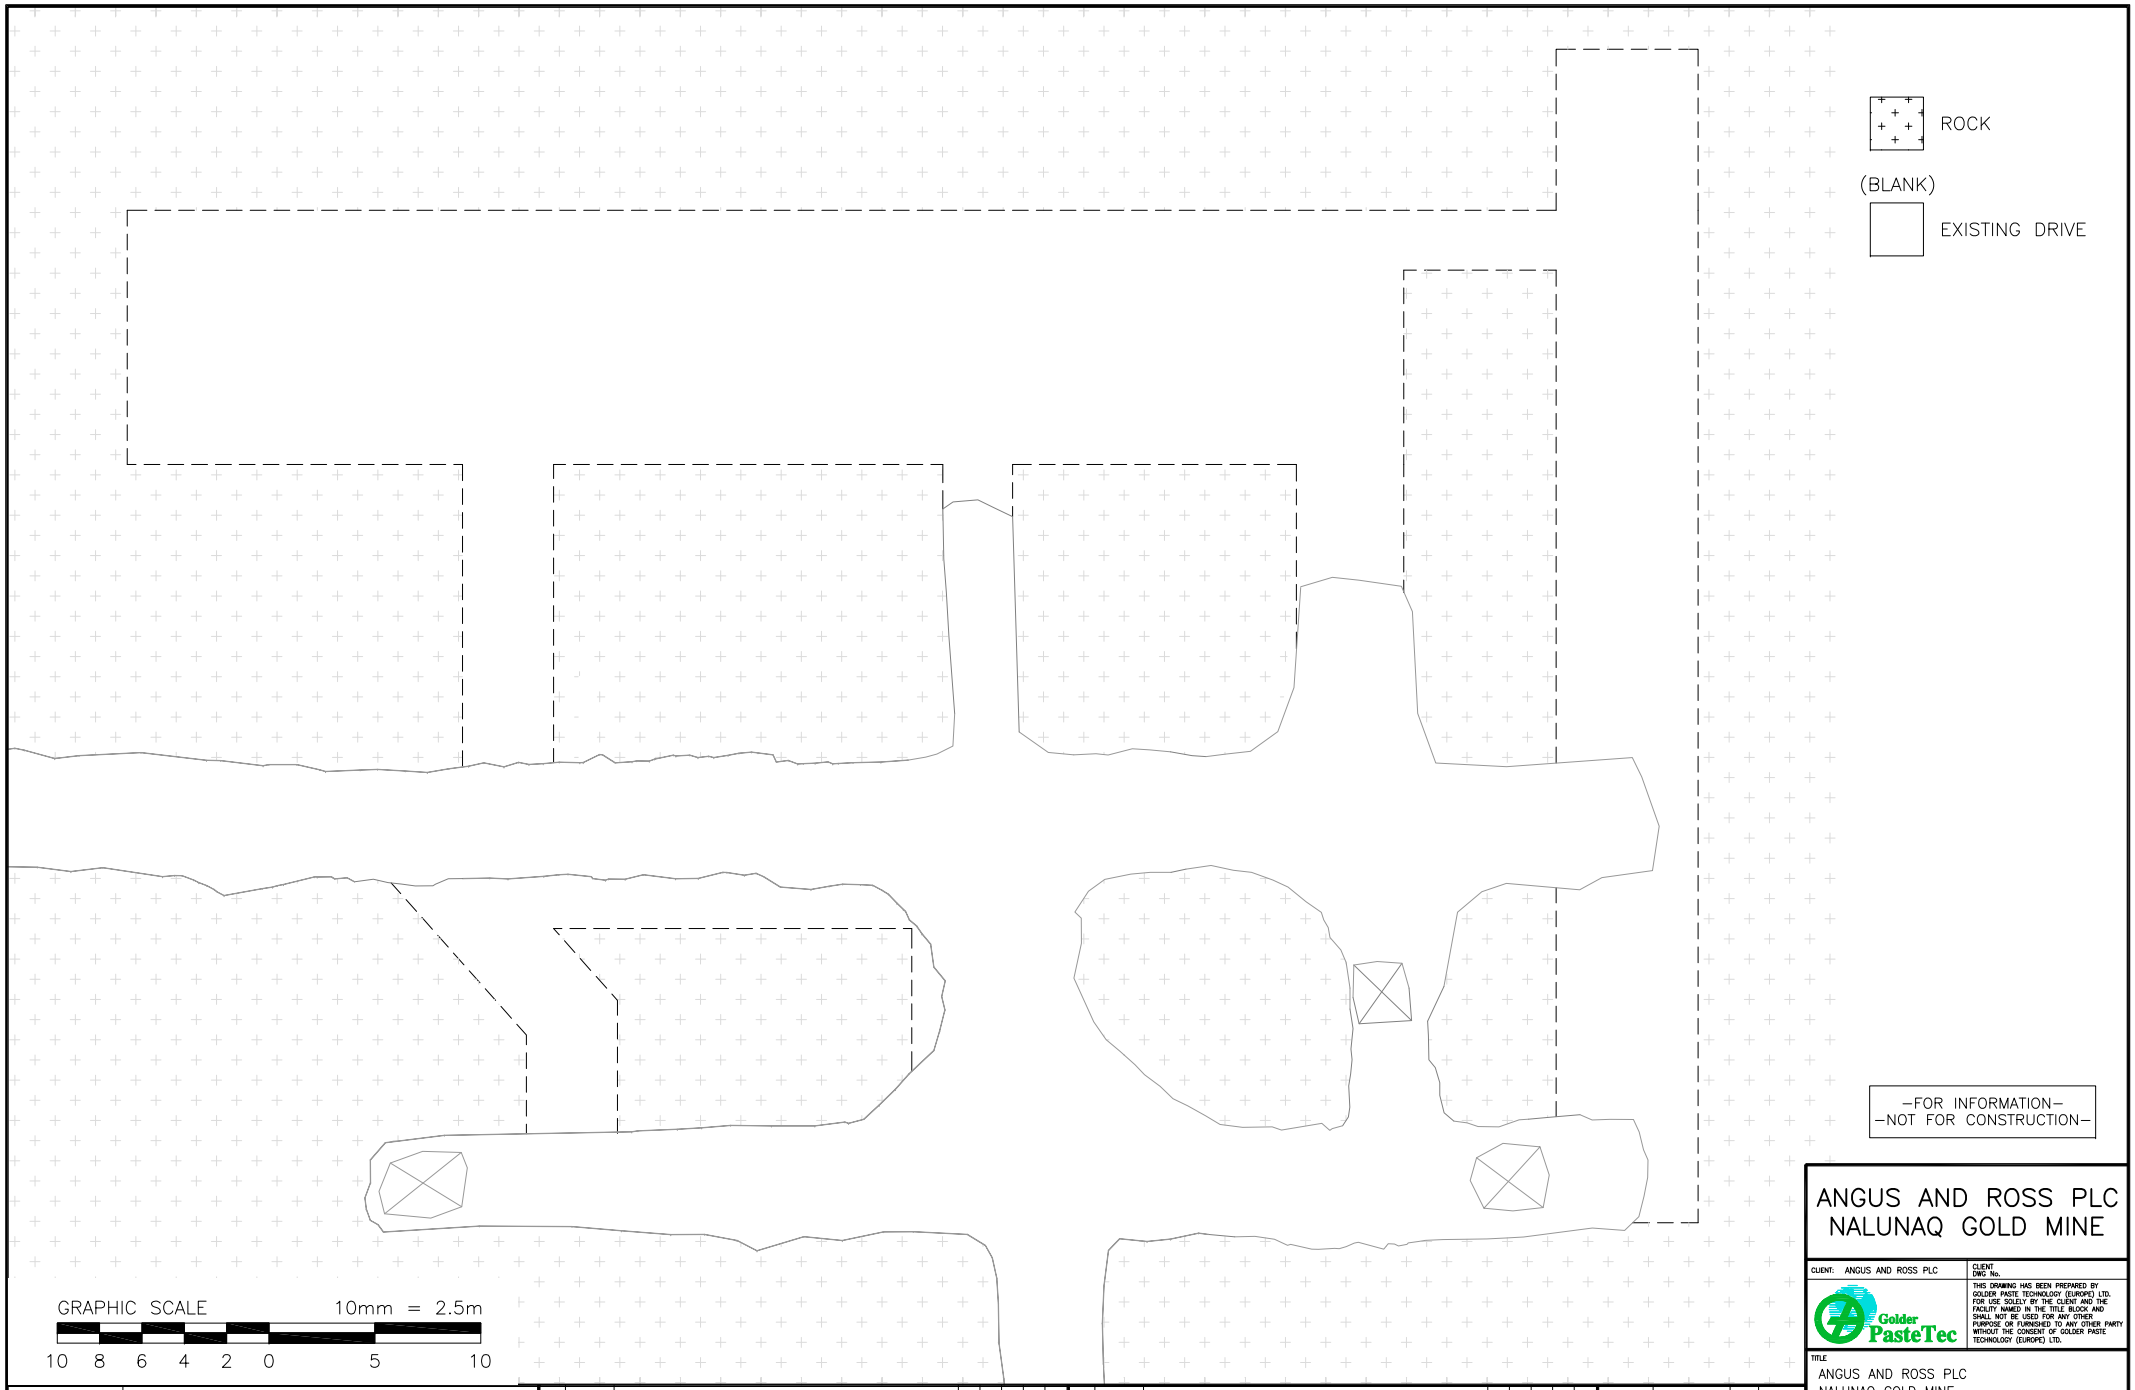

–FOR INFORMATION–
–NOT FOR CONSTRUCTION–

ANGUS AND ROSS PLC
NALUNAQ GOLD MINE

CLIENT: ANGUS AND ROSS PLC

CLIENT DWG No.

THIS DRAWING HAS BEEN PREPARED BY GOLDER PASTE TECHNOLOGY (EUROPE) LTD. FOR USE SOLELY BY THE CLIENT AND THE FACILITY NAMED IN THE TITLE BLOCK AND SHALL NOT BE USED FOR ANY OTHER PURPOSE OR FURNISHED TO ANY OTHER PARTY WITHOUT THE CONSENT OF GOLDER PASTE TECHNOLOGY (EUROPE) LTD.

Golder PasteTec

TITLE

ANGUS AND ROSS PLC
NALUNAQ GOLD MINE
EXCAVATION LAYOUT
PROPOSED MINE PROCESSING CHAMBER

DWG NO.	REFERENCES

NO.	DATE	REVISIONS	BY:	REV.	LEAD DISC.	PROJ MGR.	CLIENT
A	25JUN09	ISSUED FOR INFORMATION	B.H.	N.S.	S.W.		

	NAME	INIT.	DATE
DESIGN:	N. SLADE		25JUN09
DRAWN:	B. HAMPSHIRE		25JUN09
CHECKED:	N. SLADE		25JUN09
APPROVED PROJ. MGR.	N. SLADE		25JUN09
APPROVED CLIENT:			

SCALE	PROJECT NO.	AREA	DISC.	DRAWING NO.	REVISION
1:250	09-1901-0012	WM	L	013	A

PAGE SIZE: A3