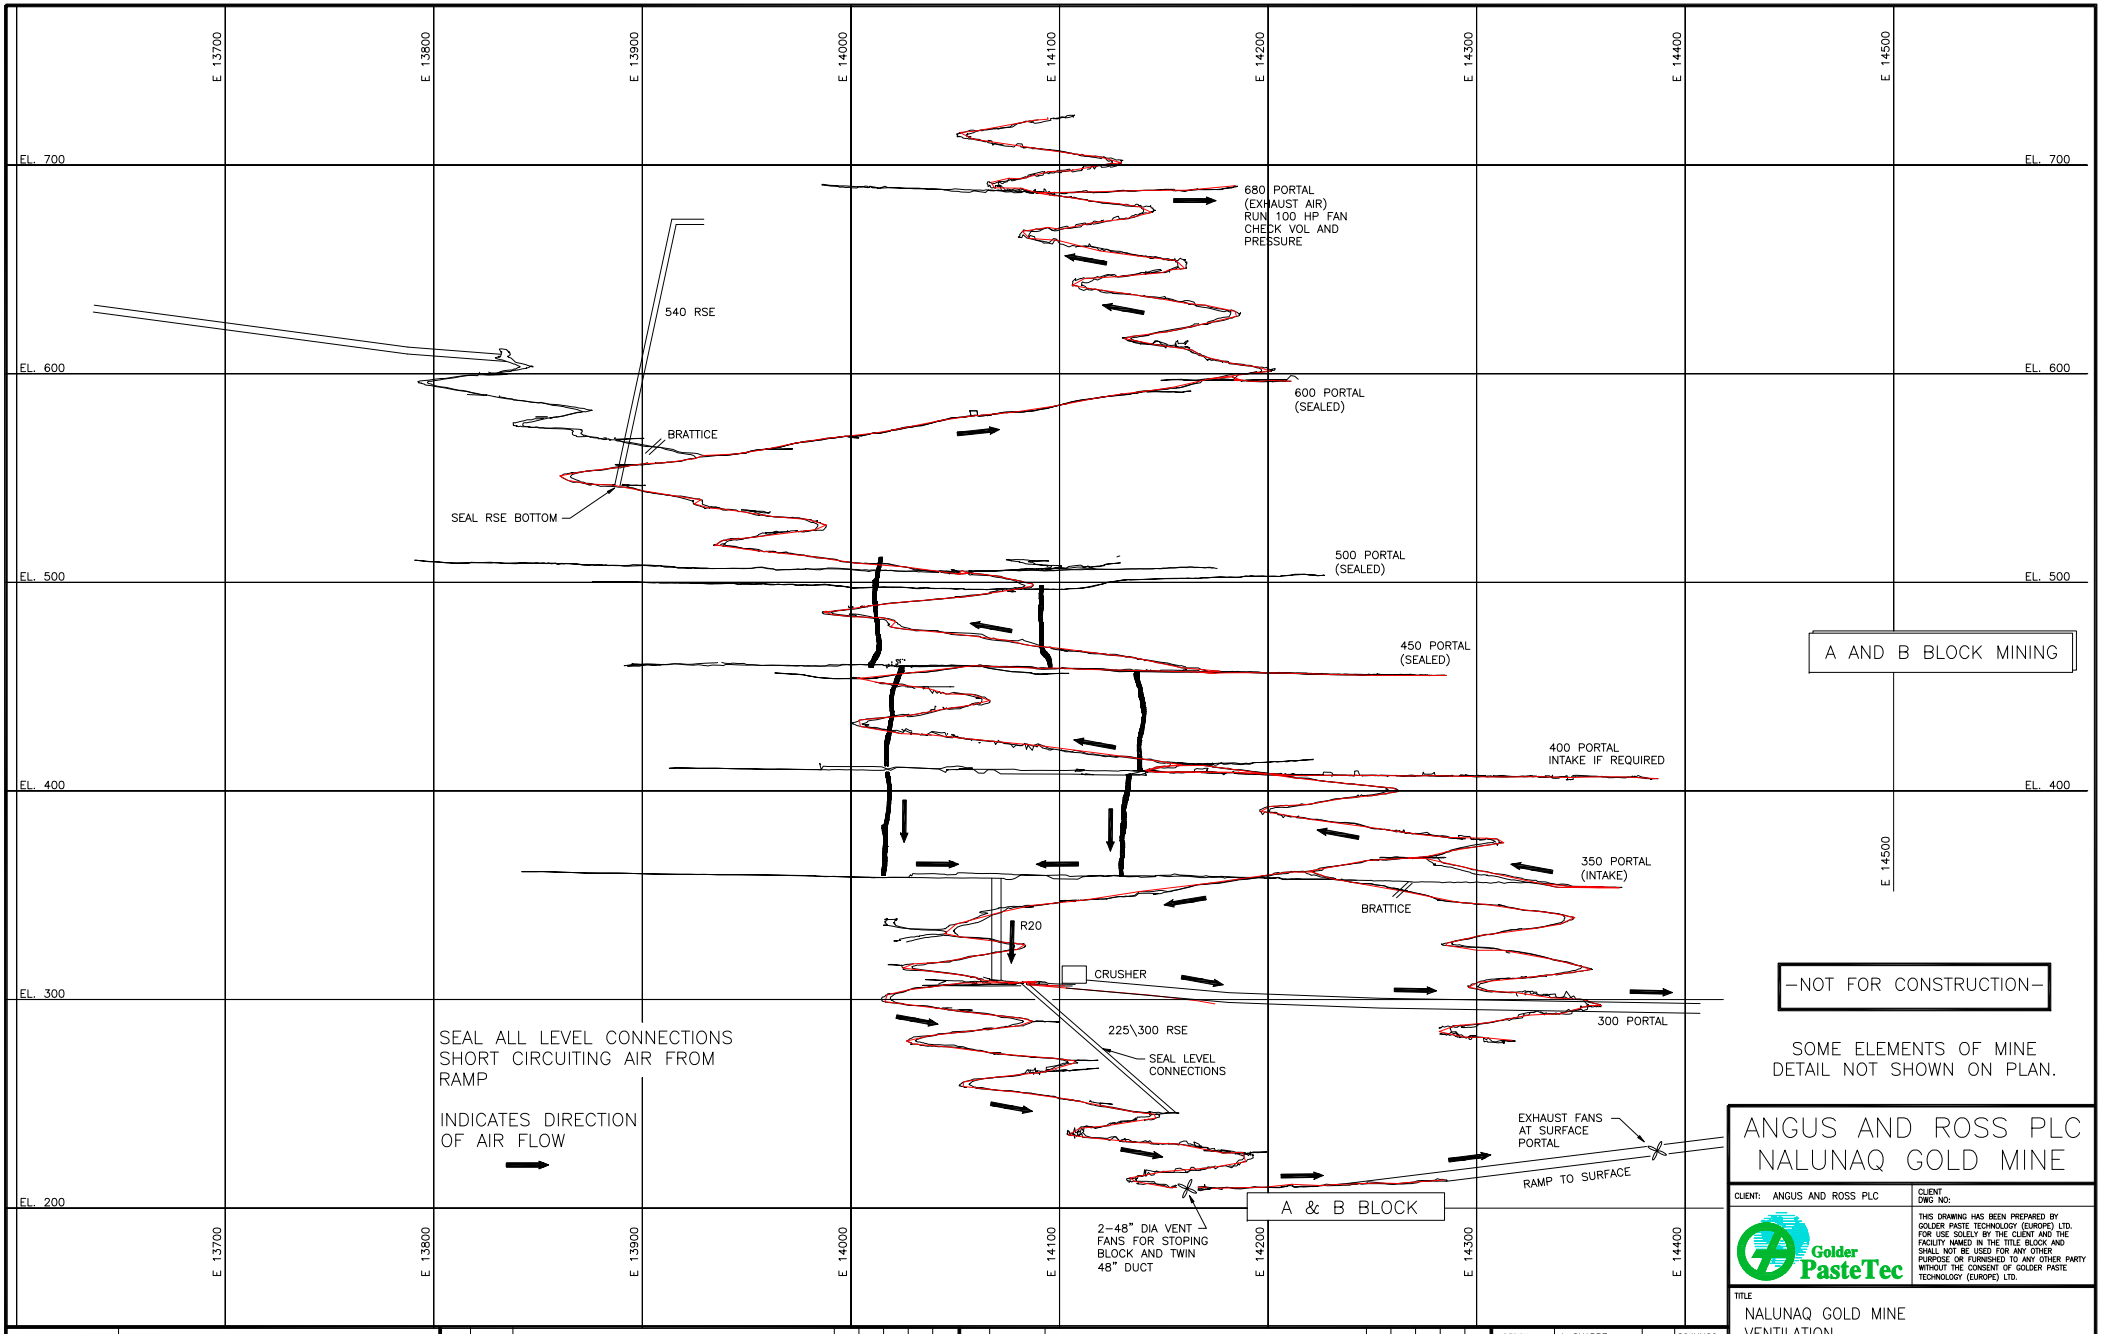

ANGUS AND ROSS PLC
NALUNAQ GOLD MINE

CLIENT: ANGUS AND ROSS PLC

CLIENT DWG NO:

Golder PasteTec

THIS DRAWING HAS BEEN PREPARED BY GOLDER PASTE TECHNOLOGY (EUROPE) LTD. FOR USE SOLELY BY THE CLIENT AND THE FACILITY NAMED IN THE TITLE BLOCK AND SHALL NOT BE USED FOR ANY OTHER PURPOSE OR FURNISHED TO ANY OTHER PARTY WITHOUT THE CONSENT OF GOLDER PASTE TECHNOLOGY (EUROPE) LTD.

TITLE

NALUNAQ GOLD MINE
VENTILATION
MINE LONG SECTION
OPTION 2

DWG NO.	REFERENCES

NO.	DATE	REVISIONS	BY:	CHK.	LEAD DISC.	LEAD ENG.	CLIENT

NO.	DATE	REVISIONS	BY:	CHK.	LEAD DISC.	PROJ. MGR.	CLIENT
A	29JUN09	ISSUED FOR REVIEW	J.D.	J.S.	J.S.	N.S.	

DESIGN:	J. SHARPE		29JUN09
DRAWN:	J. DAGGETT		29JUN09
CHECKED:	J. SHARPE		29JUN09
APPROVED PROJ. MGR.	N. SLADE		29JUN09
APPROVED CLIENT			
	NAME	INT.	DATE

SCALE	PROJECT NO.	AREA	DISC.	DRAWING NO.	REVISION
1:750	09-1901-0012	WM	L	005	A

A1-SIZE SHEET